



Pergola-Haga-ALU 68mm S37423

Thickness:	Project name:	Project No:	Year:	Page:
68mm	Pergola-Haga-ALU	S37423	2025	1 of 4


Floor plan 1:50

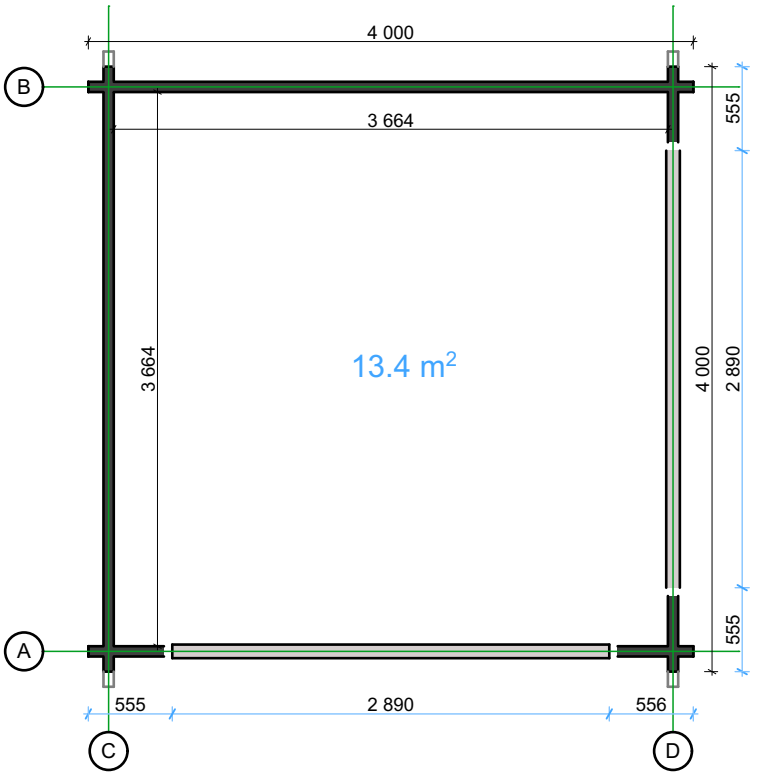

Floor bearers

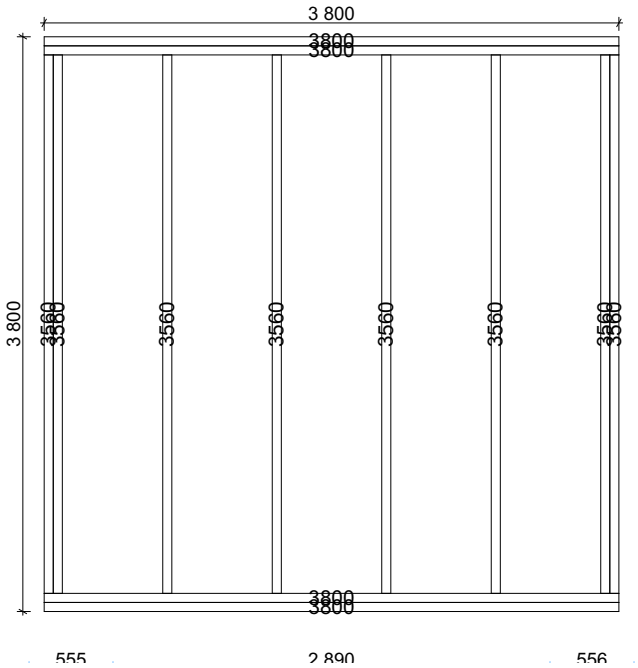


Wall and purlin positions

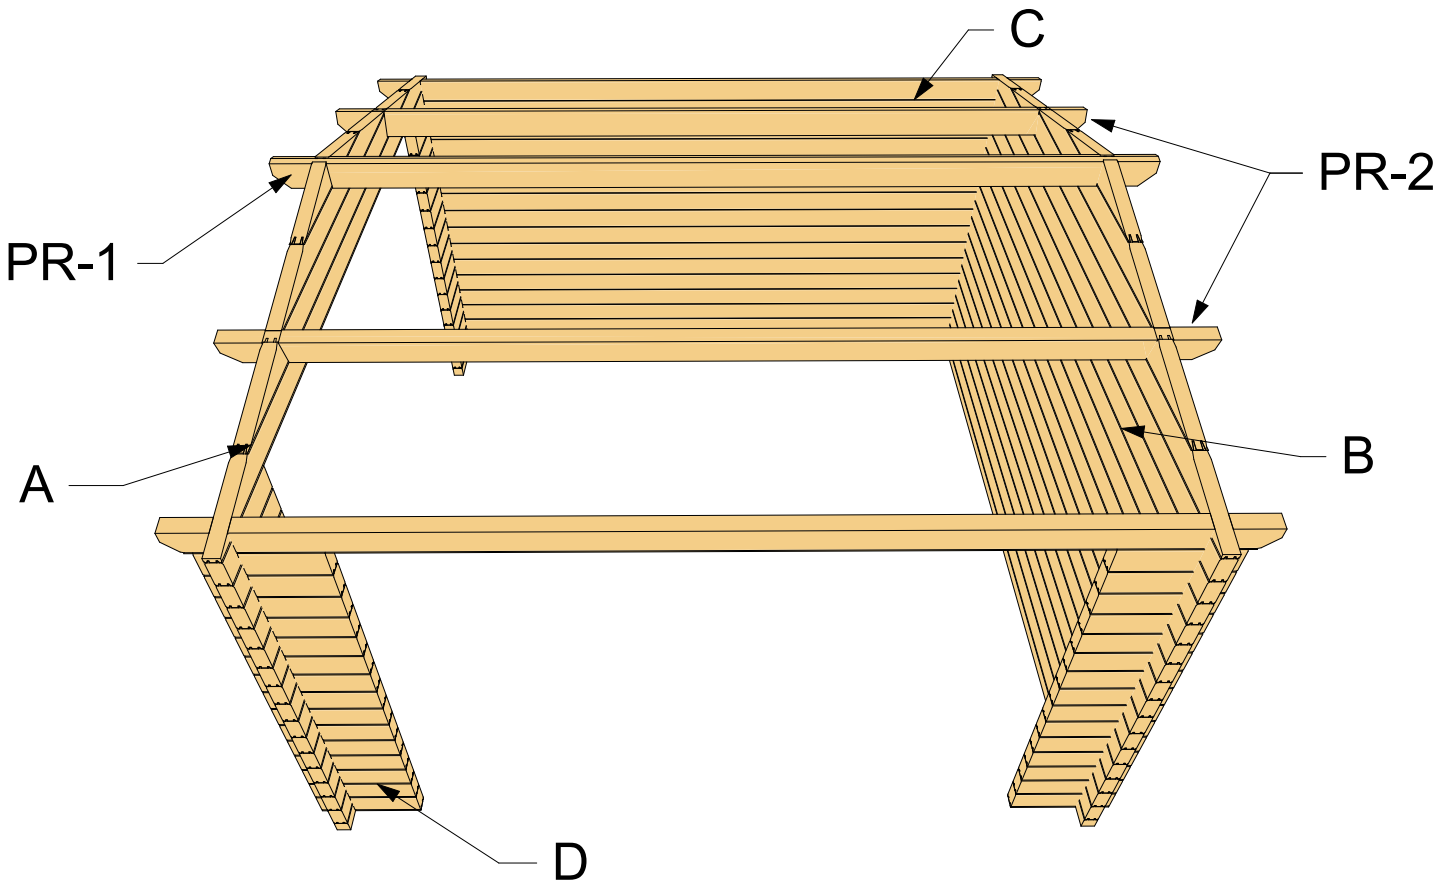


Thickness:	Project name:	Project No:	Year:	Page:
68mm	**Pergola-Haga-ALU**	**S37423**	2025	2 of 4


Wall A

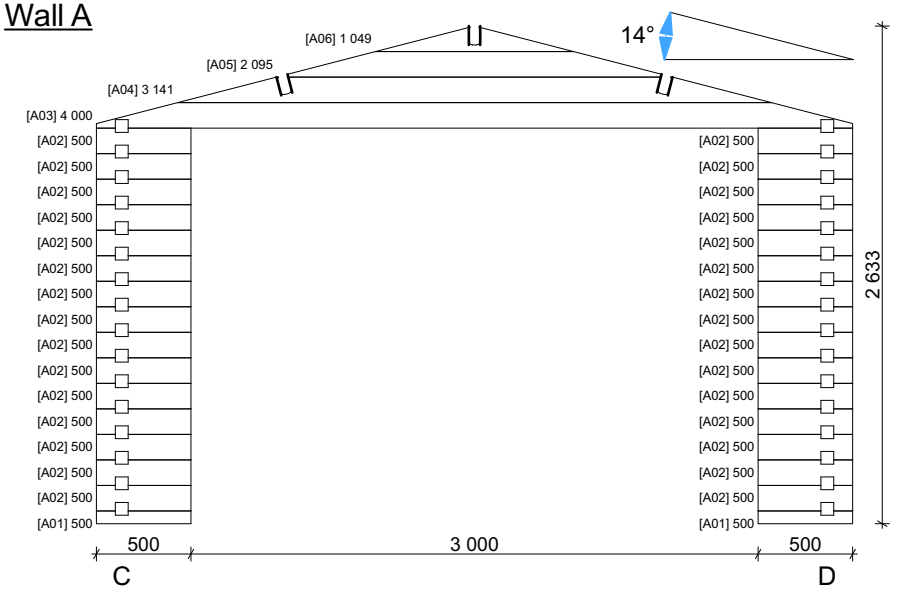


Wall C

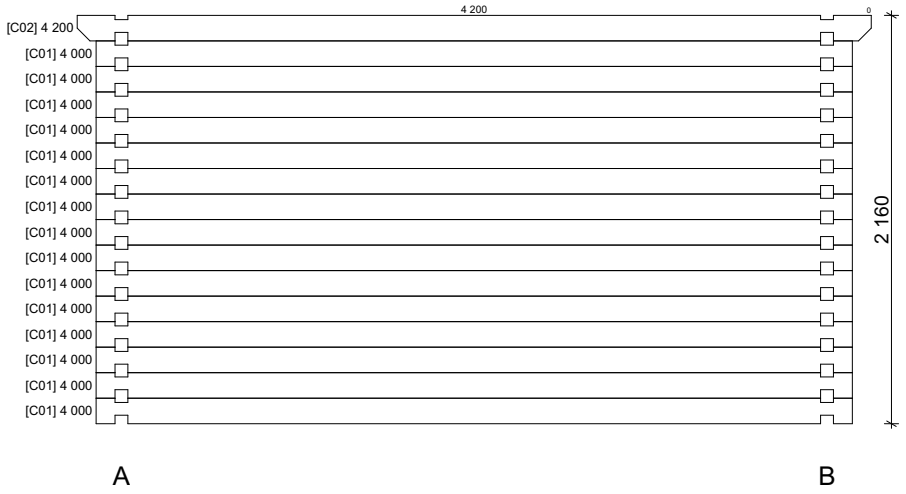

Wall B

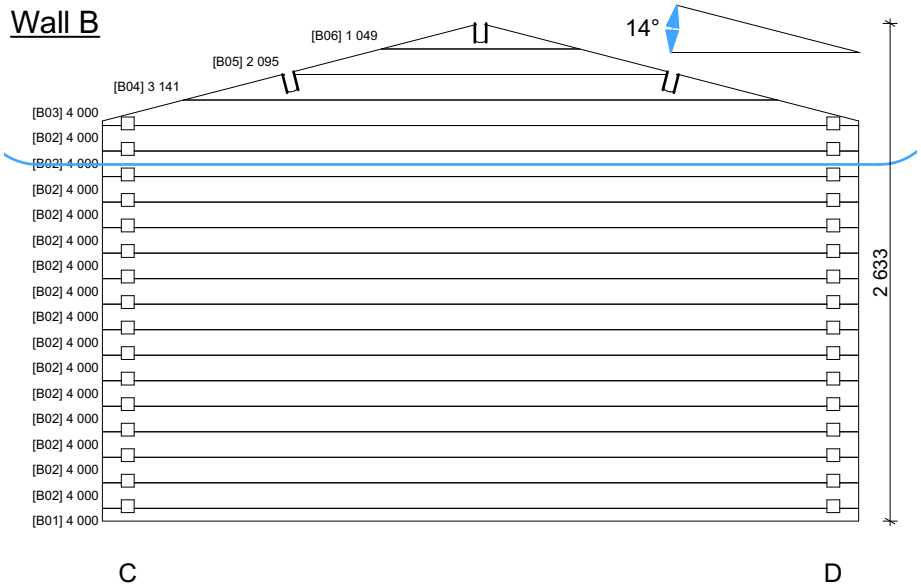


Wall D

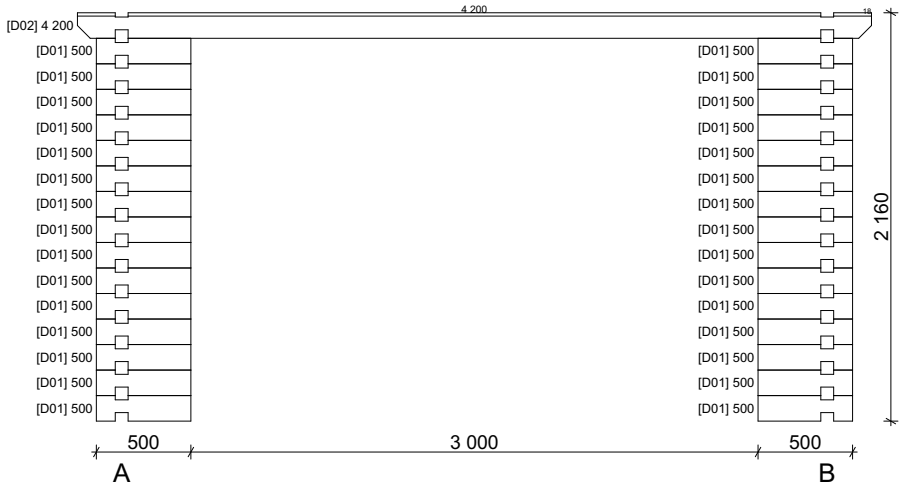


Thickness:	Project name:	Project No:	Year:	Page:
68mm	**Pergola-Haga-ALU**	**S37423**	2025	3 of 4

Floor boards

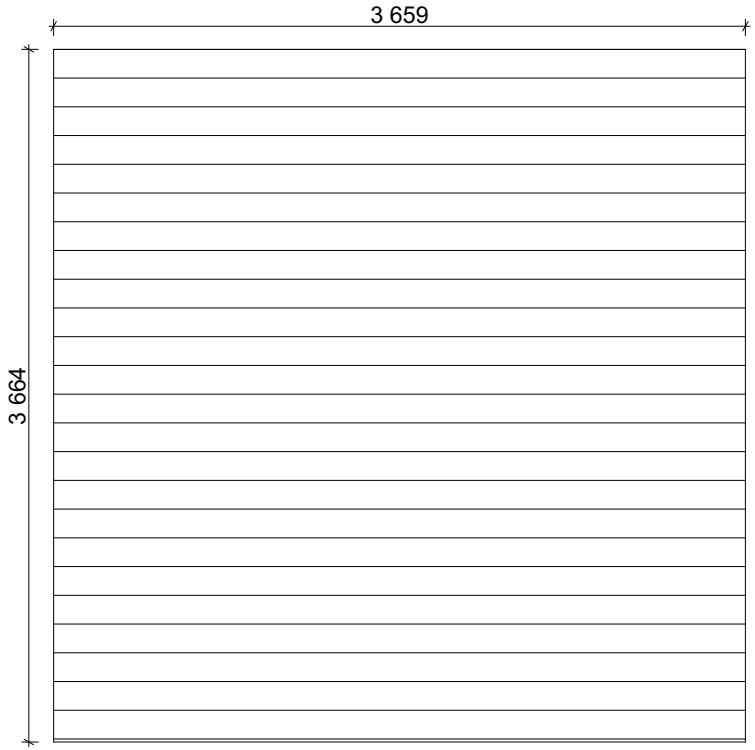

Roof boards

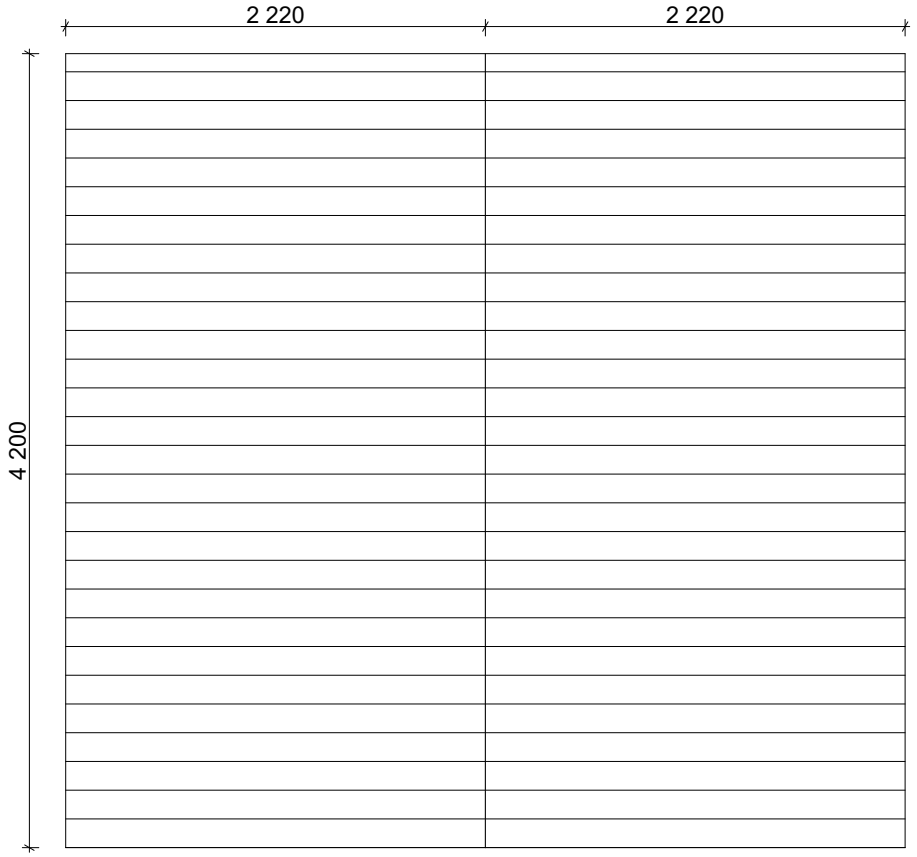

Thickness:	Project name:	Project No:	Year:	Page:
68mm	**Pergola-Haga-ALU**	**S37423**	**2025**	**4 of 4**