
Skinners Sheds®
100% Pressure Treated
Free Delivery, Free Assembly
and Log Cabins




28 Rita 3x4,4

Skinners Sheds and Log Cabins
100% Pressure Treated
Free Delivery, Free Assembly

Ground floor plan 1:40

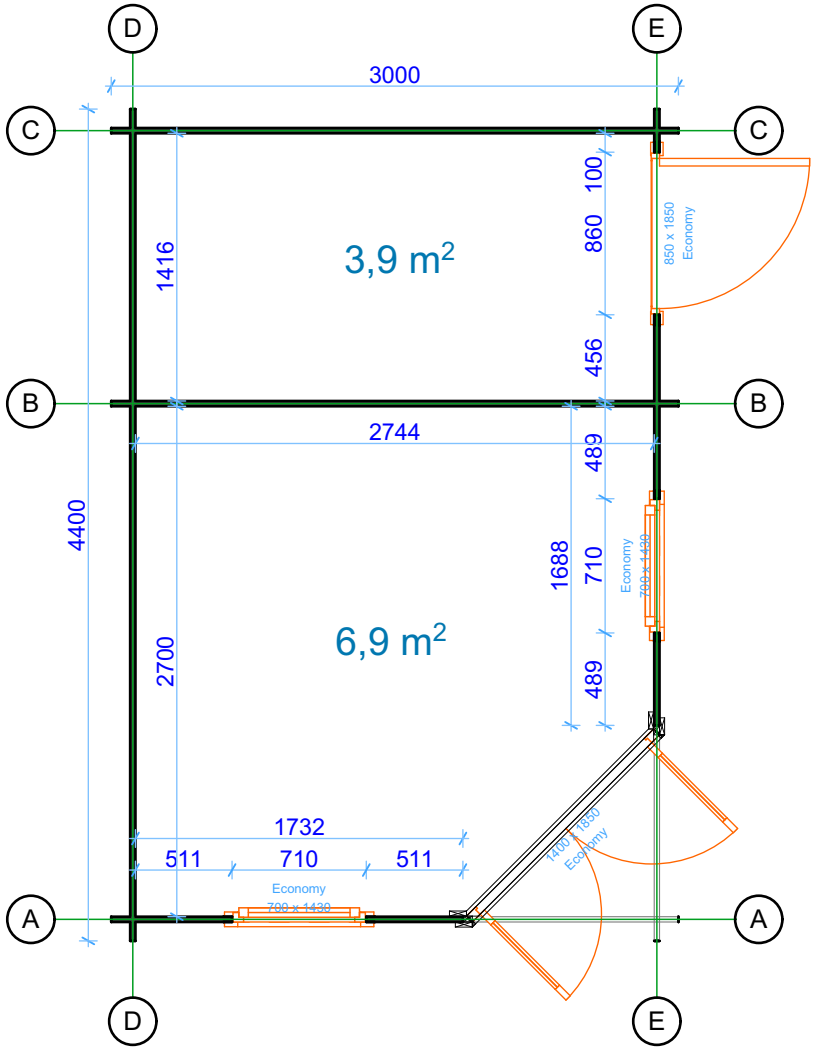


Floor bearers 1:40

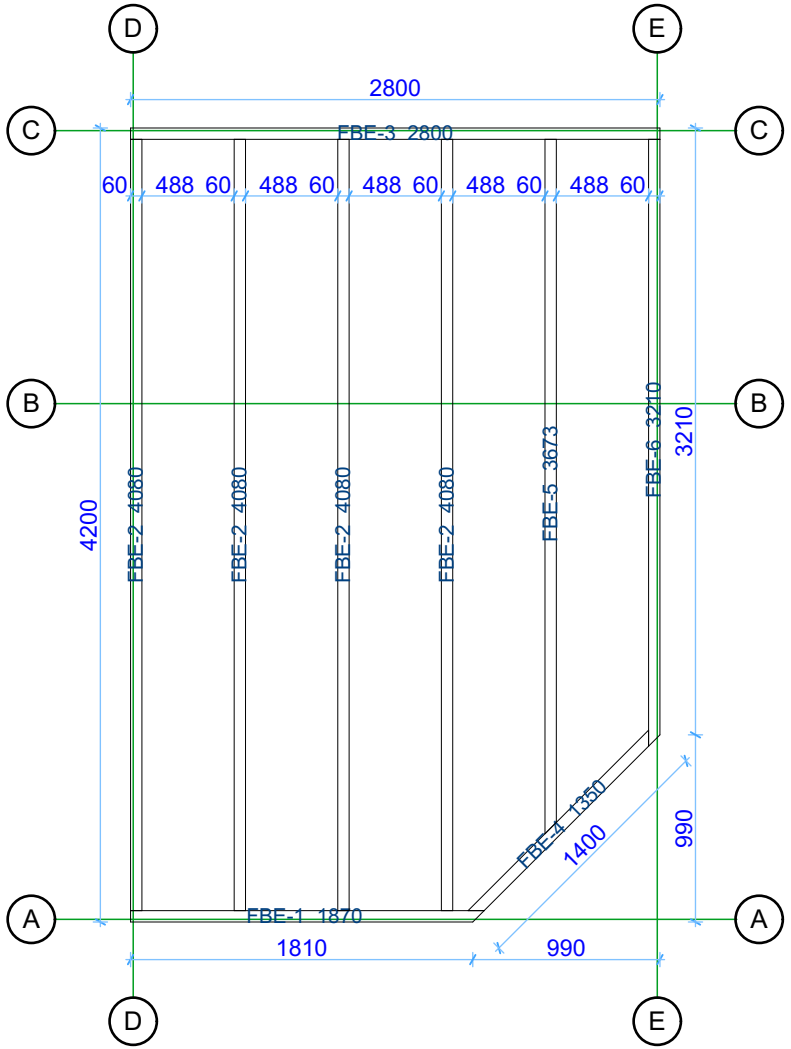


Thickness:	Project name:	Project ID:	Year:	Page:
28	Rita 3x4,4		2021	2

Skinners Sheds and Log Cabins
100% Pressure Treated
Free Delivery, Free Assembly


Floor boards 1:40

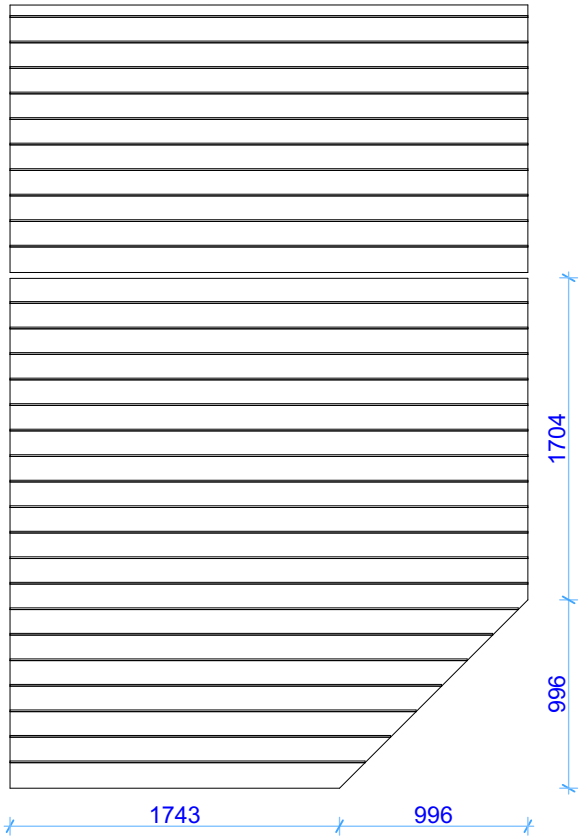

Decorative boards 1:30

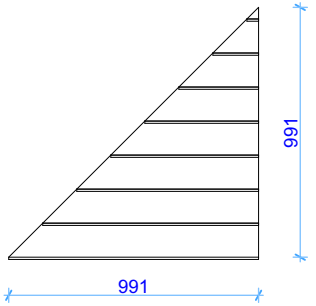


Beams positions 1:400

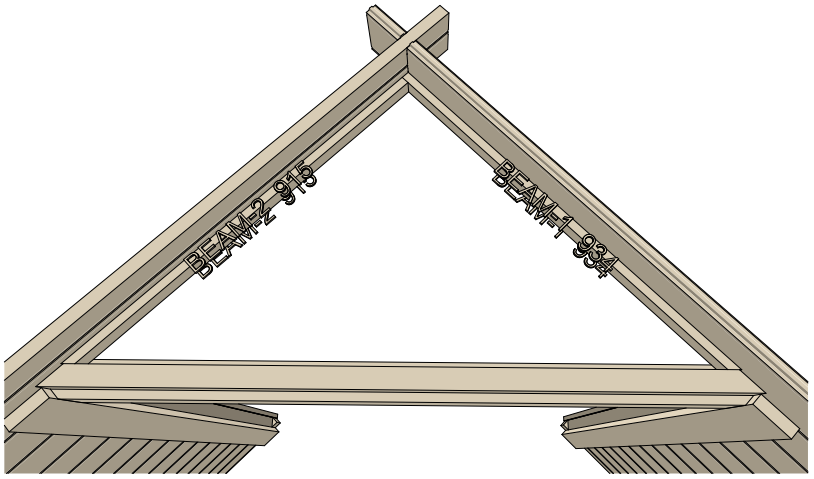


Thickness:	Project name:	Project ID:	Year:	Page:
28	Rita 3x4,4		2021	3


Wall A 1:40

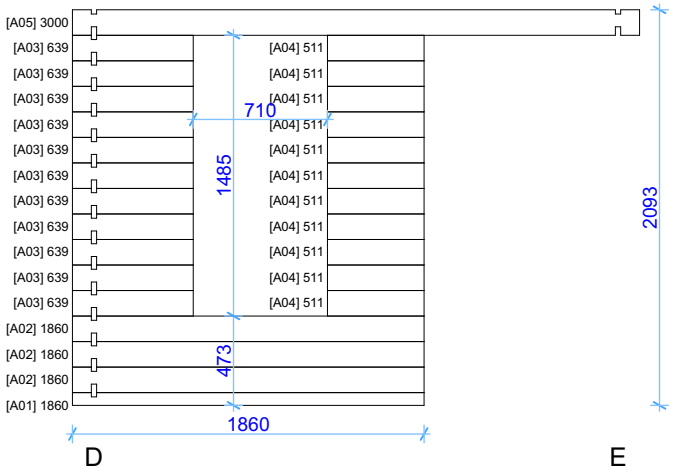

Wall B 1:40

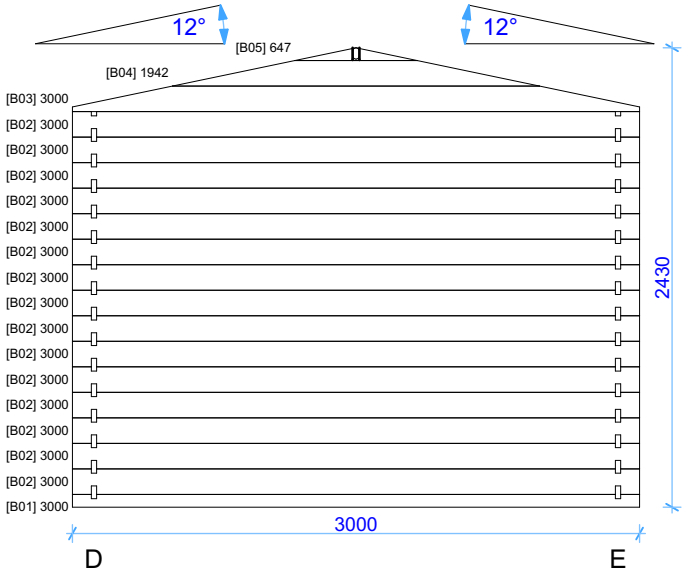


Wall C 1:40

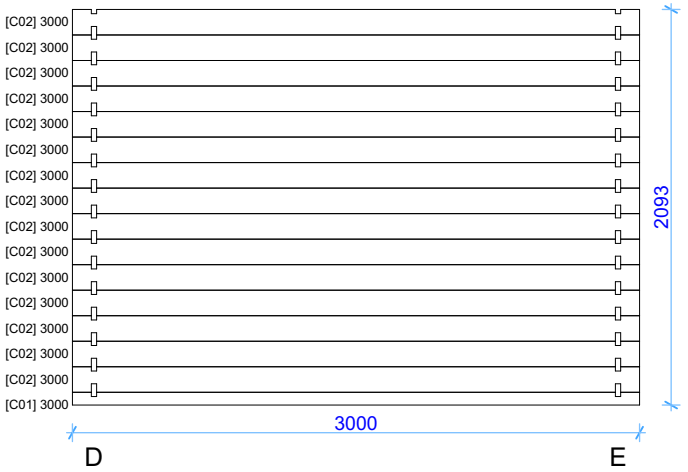


Thickness:	Project name:	Project ID:	Year:	Page:
28	Rita 3x4,4		2021	4

Skinners Sheds®
100% Pressure Treated
Free Delivery, Free Assembly
and Log Cabins


Wall D 1:40

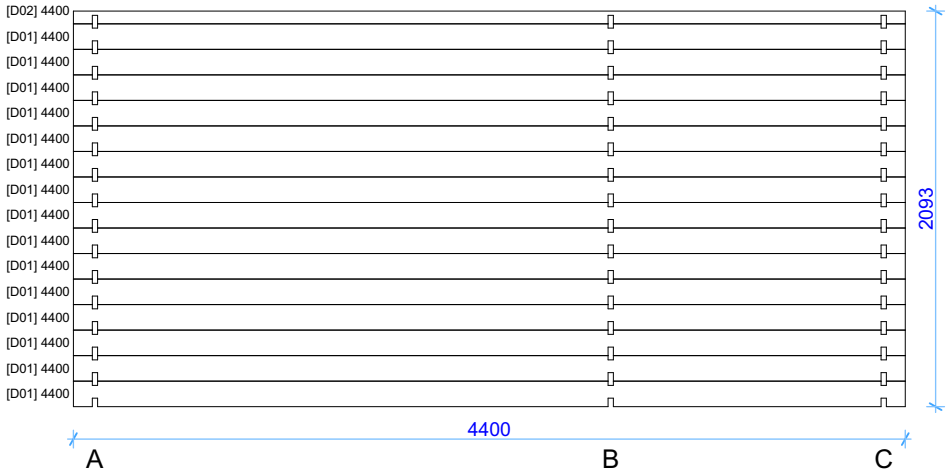

Wall E 1:40

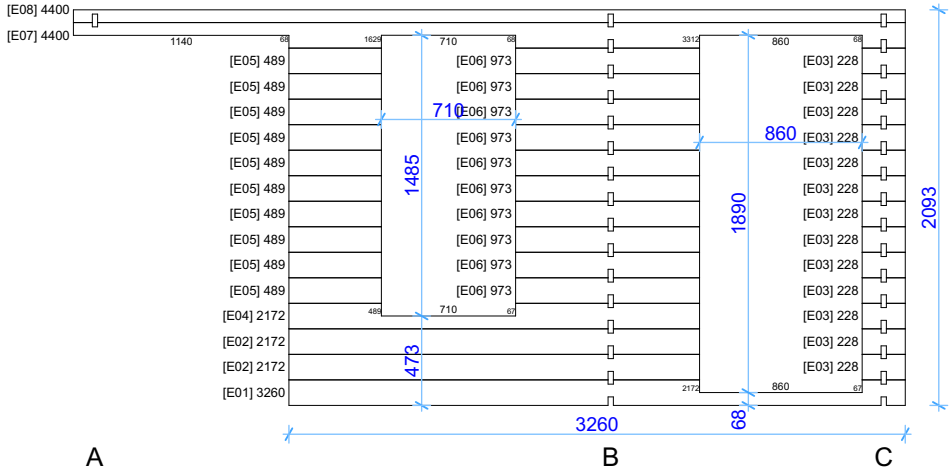


Roof boards 1:40

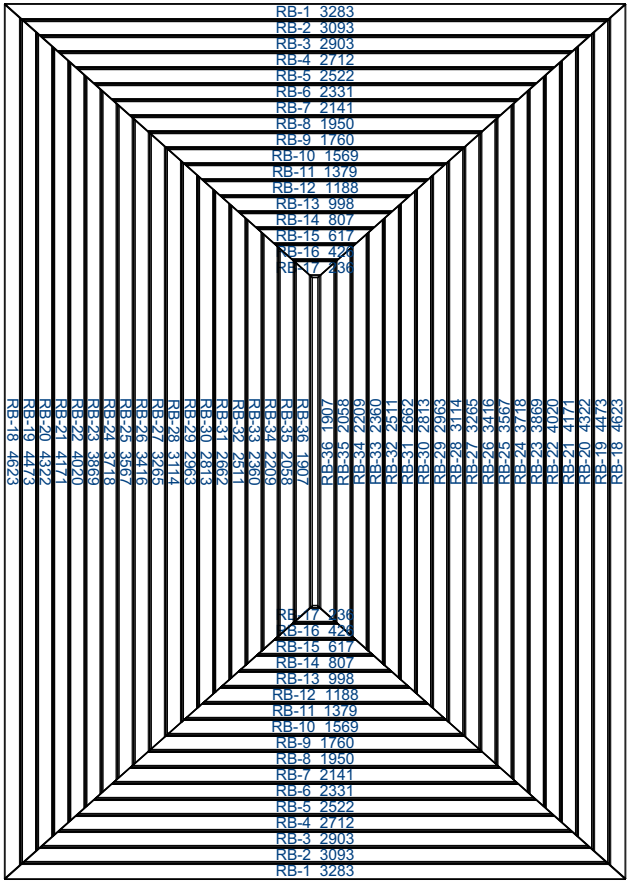




Thickness:	Project name:	Project ID:	Year:	Page:
28	Rita 3x4,4		2021	5

Skinners Sheds and Log Cabins
100% Pressure Treated
Free Delivery, Free Assembly

1:160

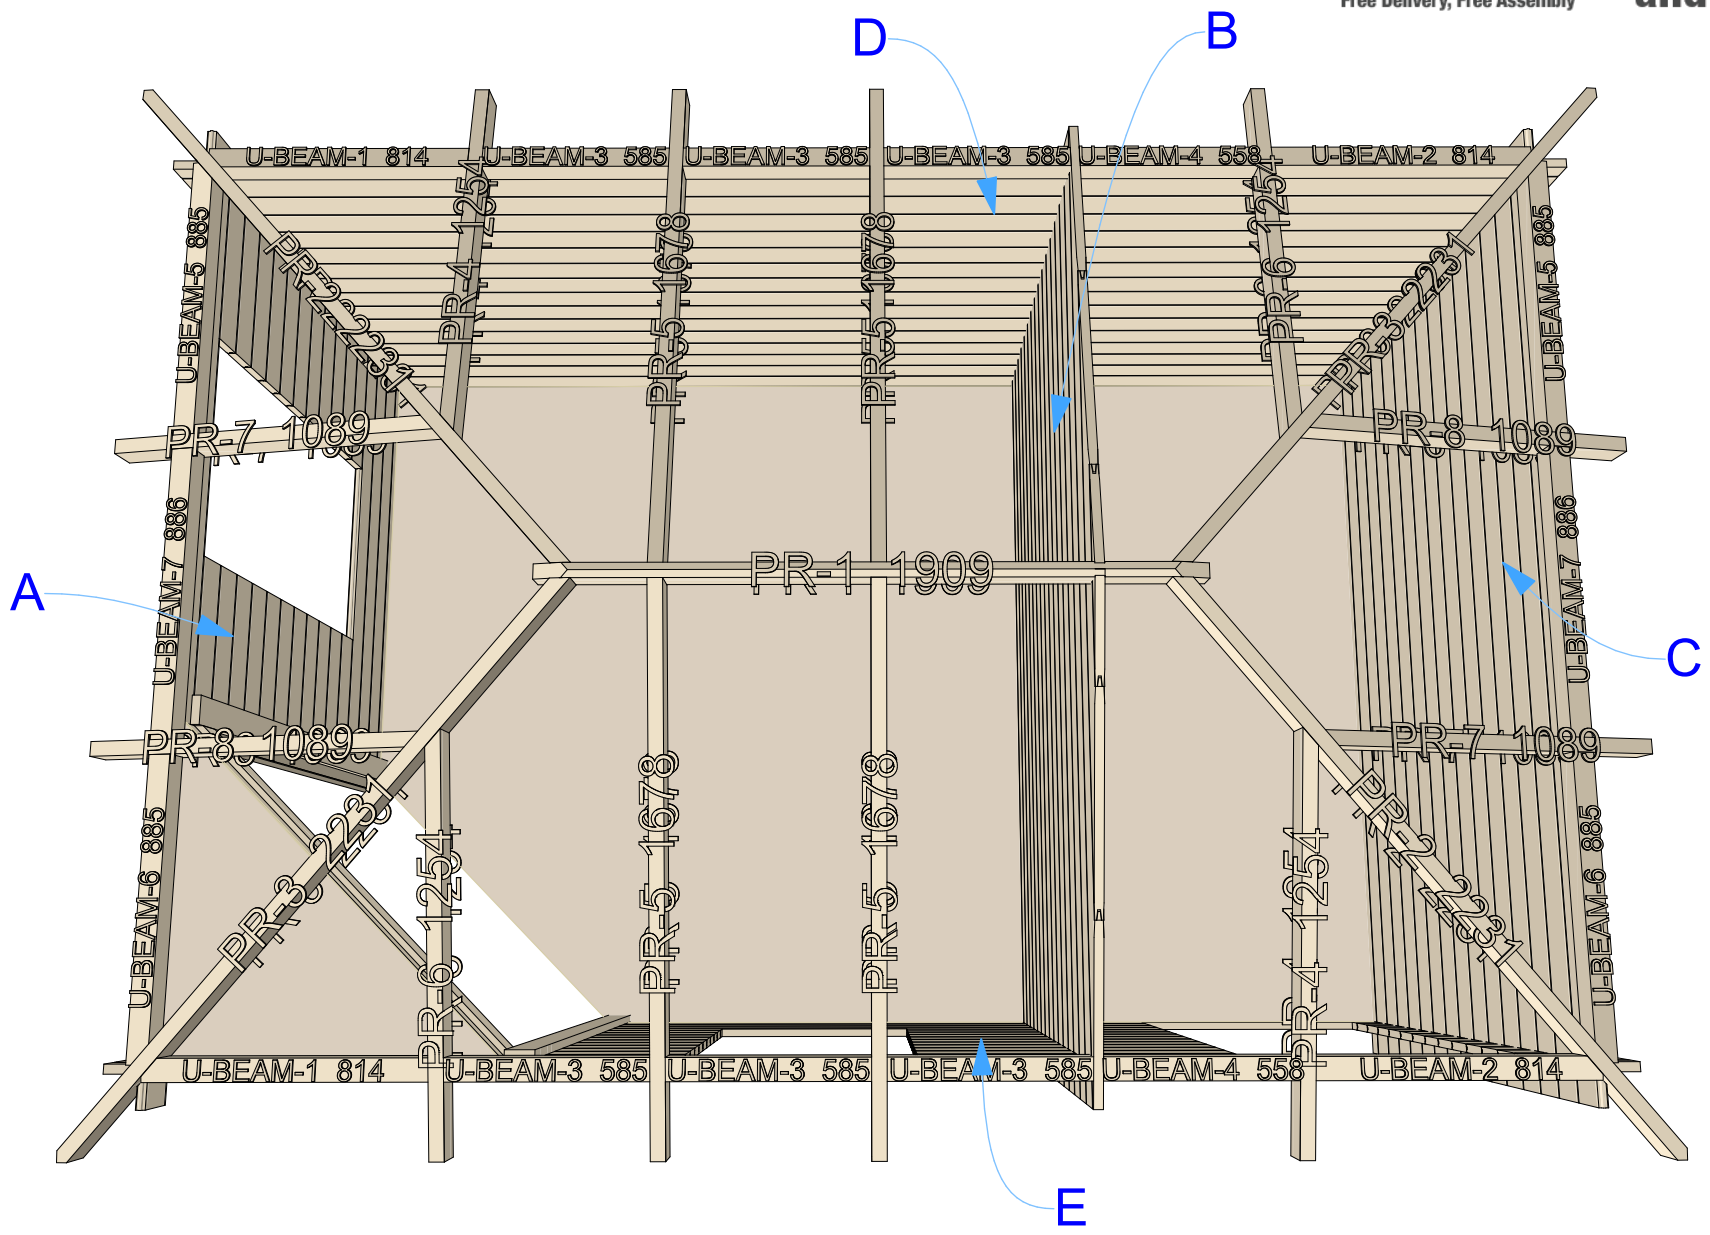

Thickness:	Project name:	Project ID:	Year:	Page:
28	Rita 3x4,4		2021	6

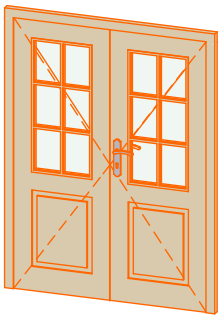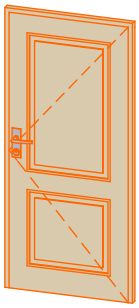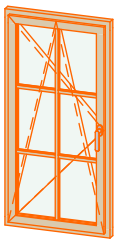28mm Rita 3x4,4 windows and doors list					
Type-quality	**W x H Size**	**Orientation**	**Glazing**	**Quantity**	**3D Axonometry**
Door - Economy	1400×1850	R	50% glass, single glazed	1	
Door - Economy	850×1850	R	Full wood	1	
Window - Economy	700×1430	L	Single glazed	1	
Window - Economy	700×1430	R	Single glazed	1	